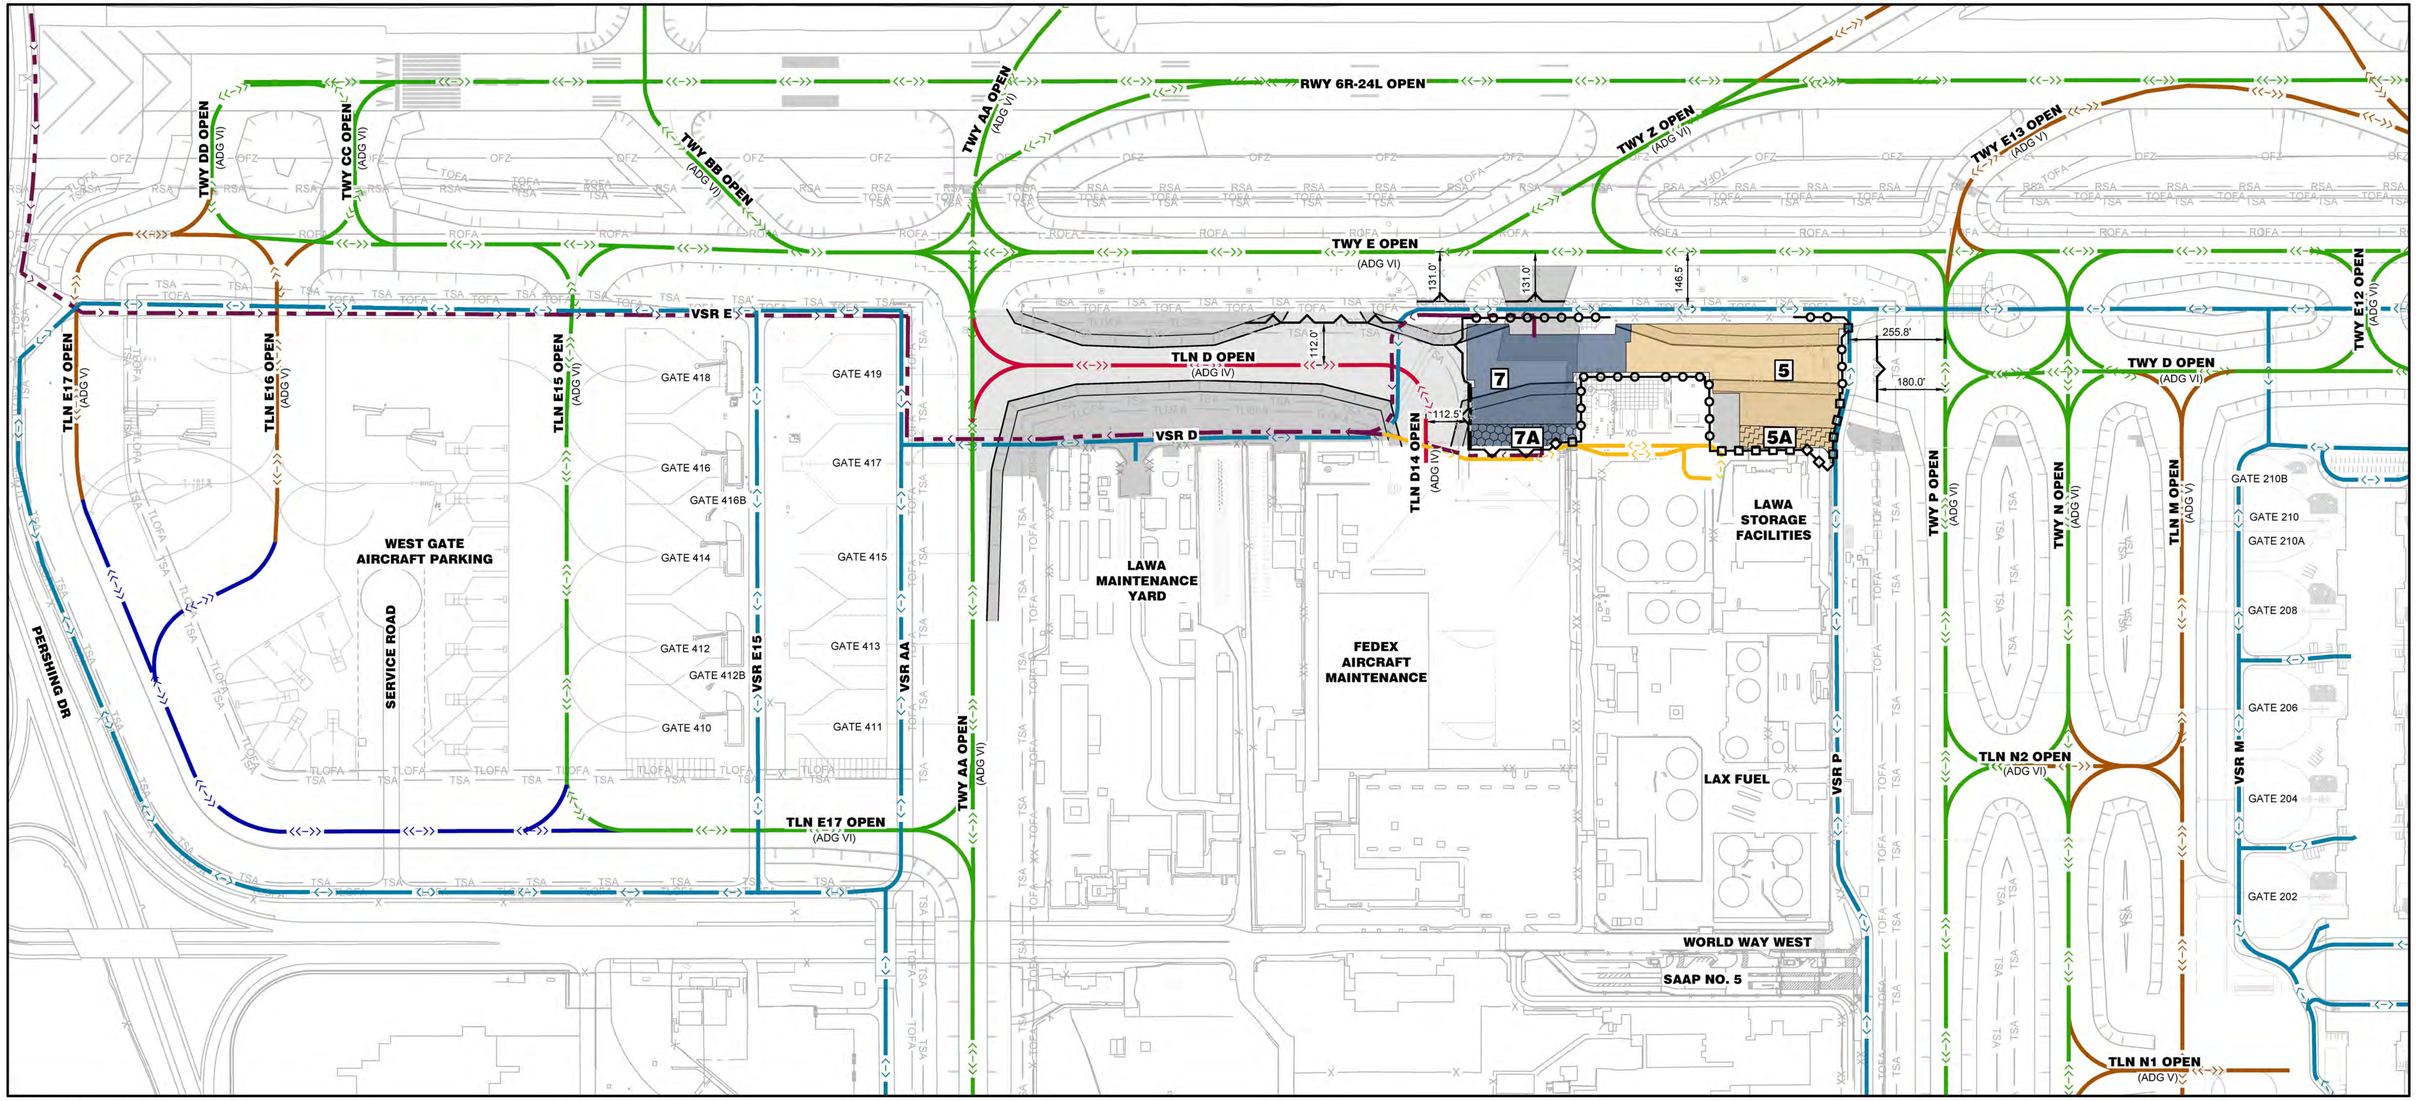

GENERAL NOTES:

1. BARRICADE PLACEMENT SHOWN FOR GRAPHICAL REPRESENTATION AND MAY NOT BE TO SCALE. REFER TO THE DETAILS ON G190 SERIES FOR PLACEMENT REQUIREMENTS.

OPERATIONAL NOTES:

1. AIRFIELD OPERATIONAL IMPACTS:
   A. TAXILANE E14 BYPASS CLOSED PERMANENTLY
   B. TAXILANE D OPEN FROM TAXIWAY AA TO TAXILANE D14
2. ARFF ACCESS IMPACTS:
   A. NO IMPACTS
3. VSR IMPACTS:
   A. VSR E CLOSED FROM VSR AA THROUGH TAXILANE D14
   B. VSR D OPEN FROM VSR AA TO TAXILANE D14 AND REROUTED TO VSR E
   C. AOA ACCESS AT LAX FUEL CLOSED
4. AIRCRAFT PARKING IMPACTS:
   A. NORTH PARKING POSITION ON FEDEX APRON CLOSED PERMANENTLY
5. AOA FENCE/GATE ACCESS IMPACTS:
   A. NO IMPACTS

LEGEND:

- PHASE 5
- PHASE 5A
- PHASE 7
- PHASE 7A
- LAX FUEL WORK AREA (BY OTHERS)
- AIRCRAFT ROUTE
- TOW OPERATIONS ONLY
- ADG VI OPERATIONS NOT AVAILABLE
- AIRCRAFT TAXIING ROUTE RESTRICTED TO ADG IV WINGSPAN OR SMALLER
- VSR ROUTE
- LAX FUEL ACCESS ONLY - ONE WAY
- CONTRACTOR HAUL ROUTE
- LOW PROFILE BARRICADES, SEE DETAIL 1/G191
- K-RAIL BARRICADES, SEE DETAIL 2/G192
- LONG TERM TAXIWAY CLOSURE BARRICADES, SEE DETAIL 2/G191
- SHORT TERM TAXIWAY CLOSURE BARRICADES, SEE DETAIL 3/G191
- BLAST FENCE, SEE DETAIL 1/G194
- PERMANENT AOA FENCE, SEE FENCE PLANS
- TEMPORARY AOA FENCE, SEE DETAIL 3/G192
- EXISTING FENCE
- EXISTING AOA FENCE

N

200' 0' 200' 400'

ENGINEER STAMP:

100% DESIGN SUBMITTAL

NOT TO BE USED FOR BIDDING, CONSTRUCTION, OR PERMITTING

NO.	DESCRIPTION	CHK'D	APP'D	DATE
	100% DELIVERABLE			02/04/22
	90% DELIVERABLE			01/07/22
	INTERIM SUBMITTAL			08/30/19
	30% DELIVERABLE			06/28/19

RS&H CALIFORNIA, INC.
5901 W. CENTURY BLVD, SUITE 1030
LOS ANGELES, CA 90045
(310) 692-2050
www.rsandh.com

LAX — LAWA LOS ANGELES WORLD AIRPORTS — VNY PMD

Los Angeles World Airports

TAXIWAY D EXTENSION WEST PROJECT

PHASING PLAN PHASES 5, 5A, 7, AND 7A

LOS ANGELES INTERNATIONAL AIRPORT

SUBMITTED BY	APPROVED BY		
ASST. CHIEF AIRPORTS ENGINEER	CHIEF AIRPORTS ENGINEER		
DRAWN: JAW	CHECKED: JBC	PLAN SET NUMBER: 69 OF 308	SHEET: G159
SCALE: AS SHOWN	DATE: 2/4/22	DWG NO.: 20190531	
FILE NAME			

GRID LOCATIONS TO

C:\pw_work\rsh_pw\pw_user\d0375216\ TWD-G111 - Overall Phases.dwg Feb 03, 2022 - 8:03pm